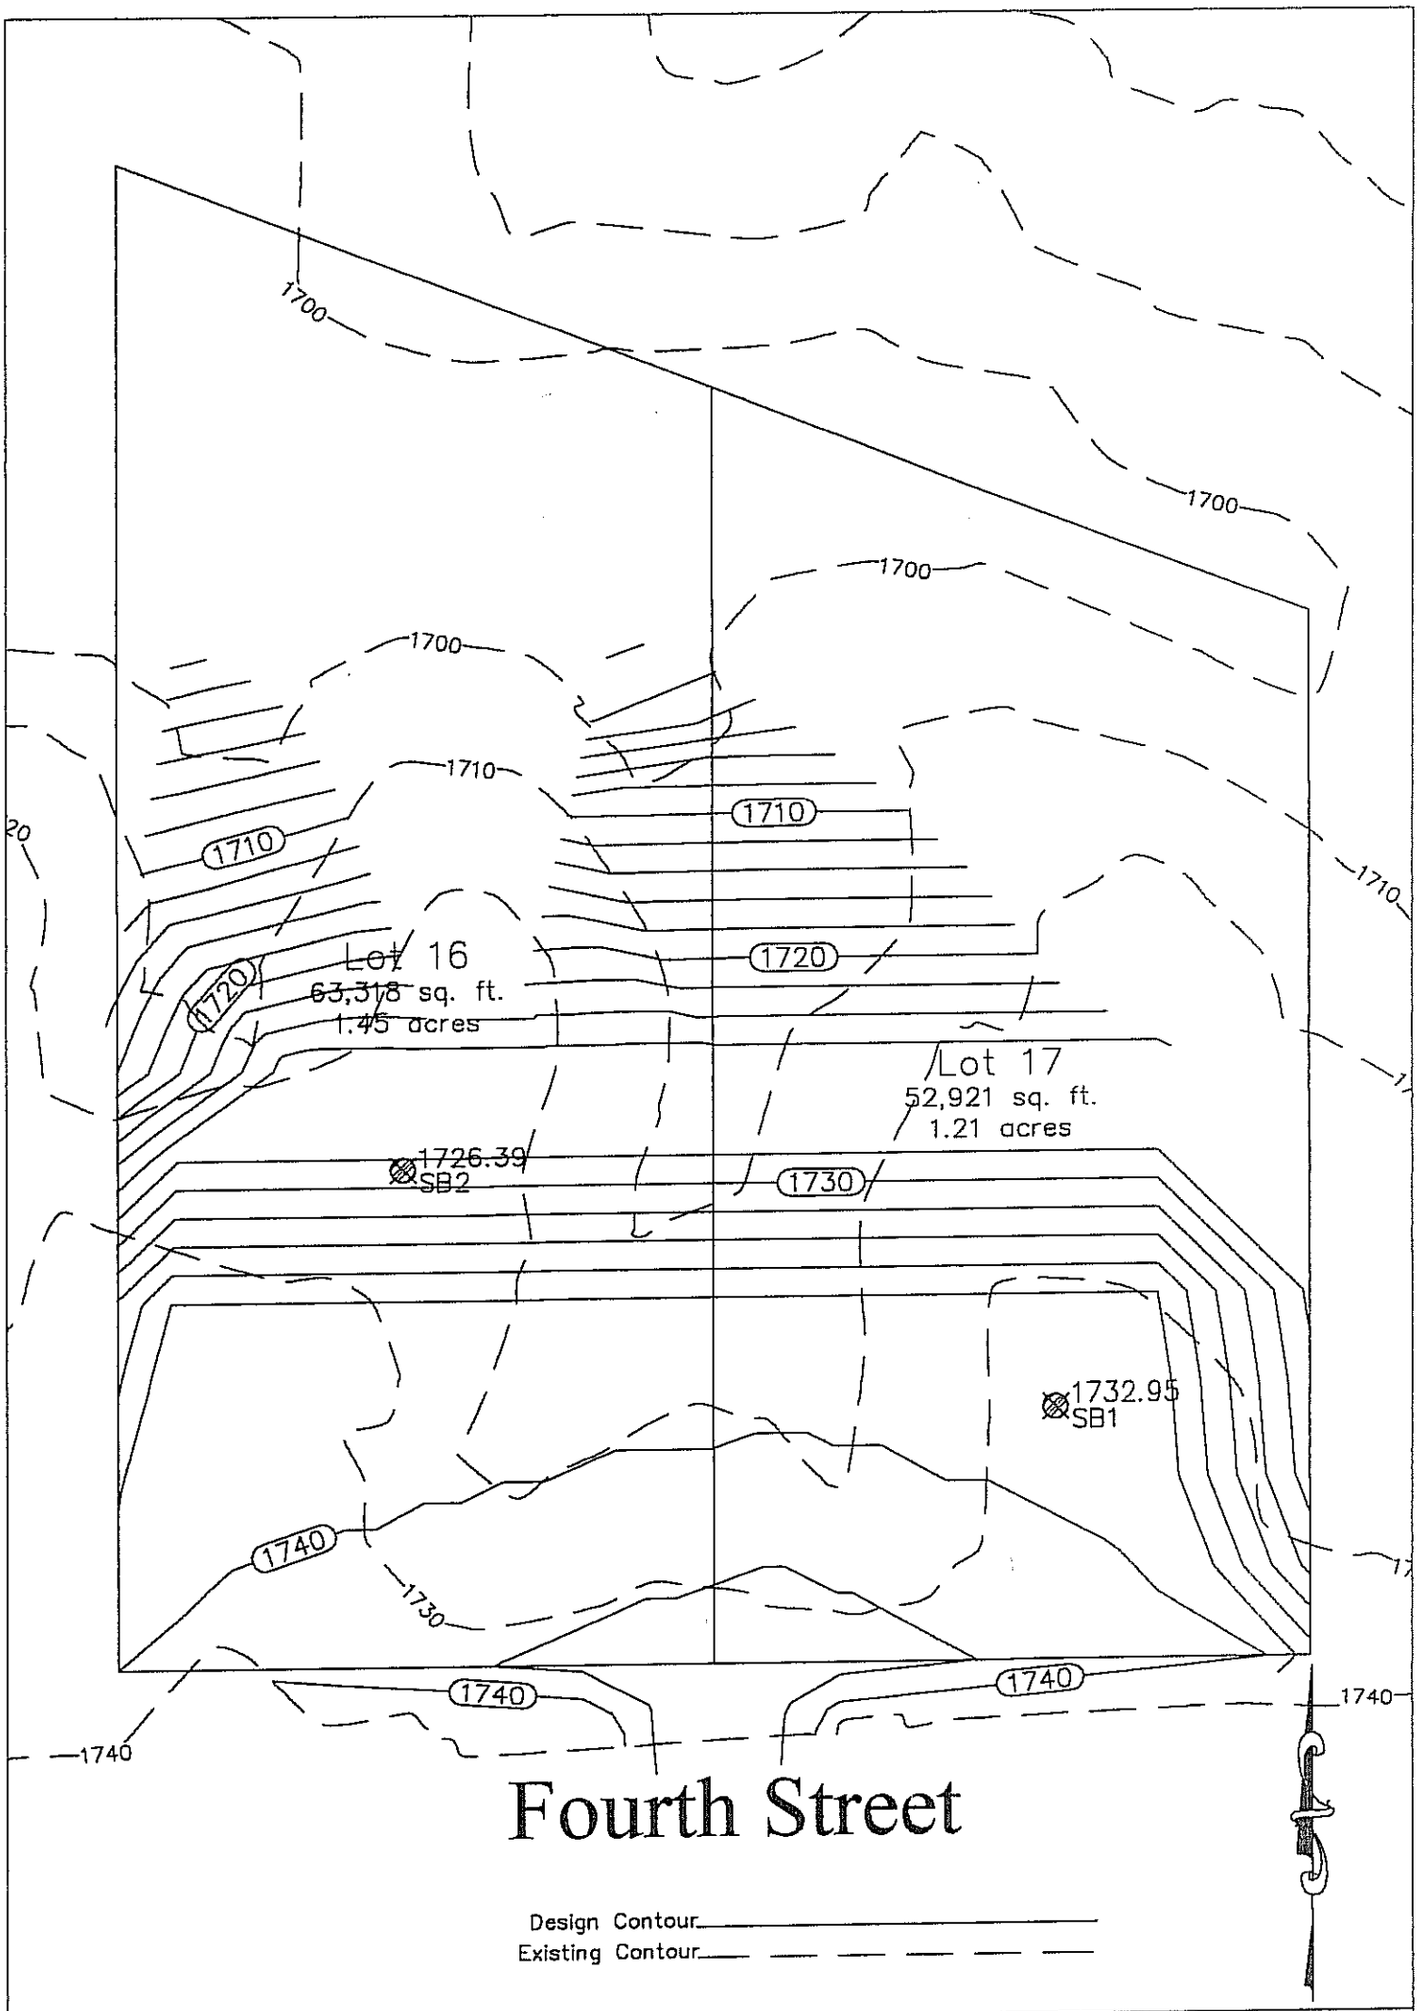

REV.	DESCRIPTION	BY	DATE

Zarecky's Midwest Construction, Inc.
Design/Build Services
General Contractors
121 N. Grand Ave
Pierre, SD 57501
Phone: (605)224-5745
Fax: (605)224-9151

JOB NAME: Lots 16 & 17, Block 7
Highlands Ridge 1st Addition
Phase 3
Pierre South Dakota

DRAWN BY: krr
CHECKED BY:
SCALE: 1"=50'
DATE: 06/07/06
JOB NUMBER
SHEET 1 of 1

DESCRIPTION: Soil Boring Locations