WALL TYPES

① 1/2" PLYWOOD SHEATHING
2x6 STUD WALL 16" O.C.
W/ BATT INSULATION
1/2" "TYPE X" GYPSUM BOARD

② 8" CONCRETE WALL
2x4
5/8" "TYPE X" GYPSUM BOARD

③ 10" CONCRETE WALL
2x4 STUD WALL 16" O.C.
W/ BATT INSULATION
1/2" "TYPE X" GYPSUM BOARD

④ 1/2" "TYPE X" GYPSUM BOARD
2x4 STUD WALL 16" O.C. W/
SOUNDATTENUATION (INSULATE
ALL INTERIOR WALLS (EXCEPT
CLOSETS) IN APTS)
1/2" "TYPE X" GYPSUM BOARD

⑤ 5/8" "TYPE X" GYPSUM BOARD
2x6 STUD WALL 16" O.C.
W/ BATT INSULATION
1/2" SOUNDBOARD - APT SIDE
5/8" "TYPE X" GYPSUM BOARD

⑥ 5/8" "TYPE X" GYPSUM BOARD
1/2" RESILIENT CHANNEL
1/2" SOUNDBOARD
SOUND ATTEN. BLANKET
2x4 STUD WALL 16" O.C.
1 1/8" GAP
1/2" SOUNDBOARD
5/8" "TYPE X" GYPSUM BOARD

⑦ 8" CONCRETE WALL
2x4 STUD WALL 16" O.C.
W/ BATT INSULATION
1/2" "TYPE X" GYPSUM BOARD

⑧ 1/2" "TYPE X" GYPSUM BOARD
2x6 STUD WALL 16" O.C.
W/ BATT INSULATION
1/2" "TYPE X" GYPSUM BOARD

⑨ 1/2" "TYPE X" GYPSUM BOARD
2x4 STUD WALL 16" O.C.
1/2" "TYPE X" GYPSUM BOARD

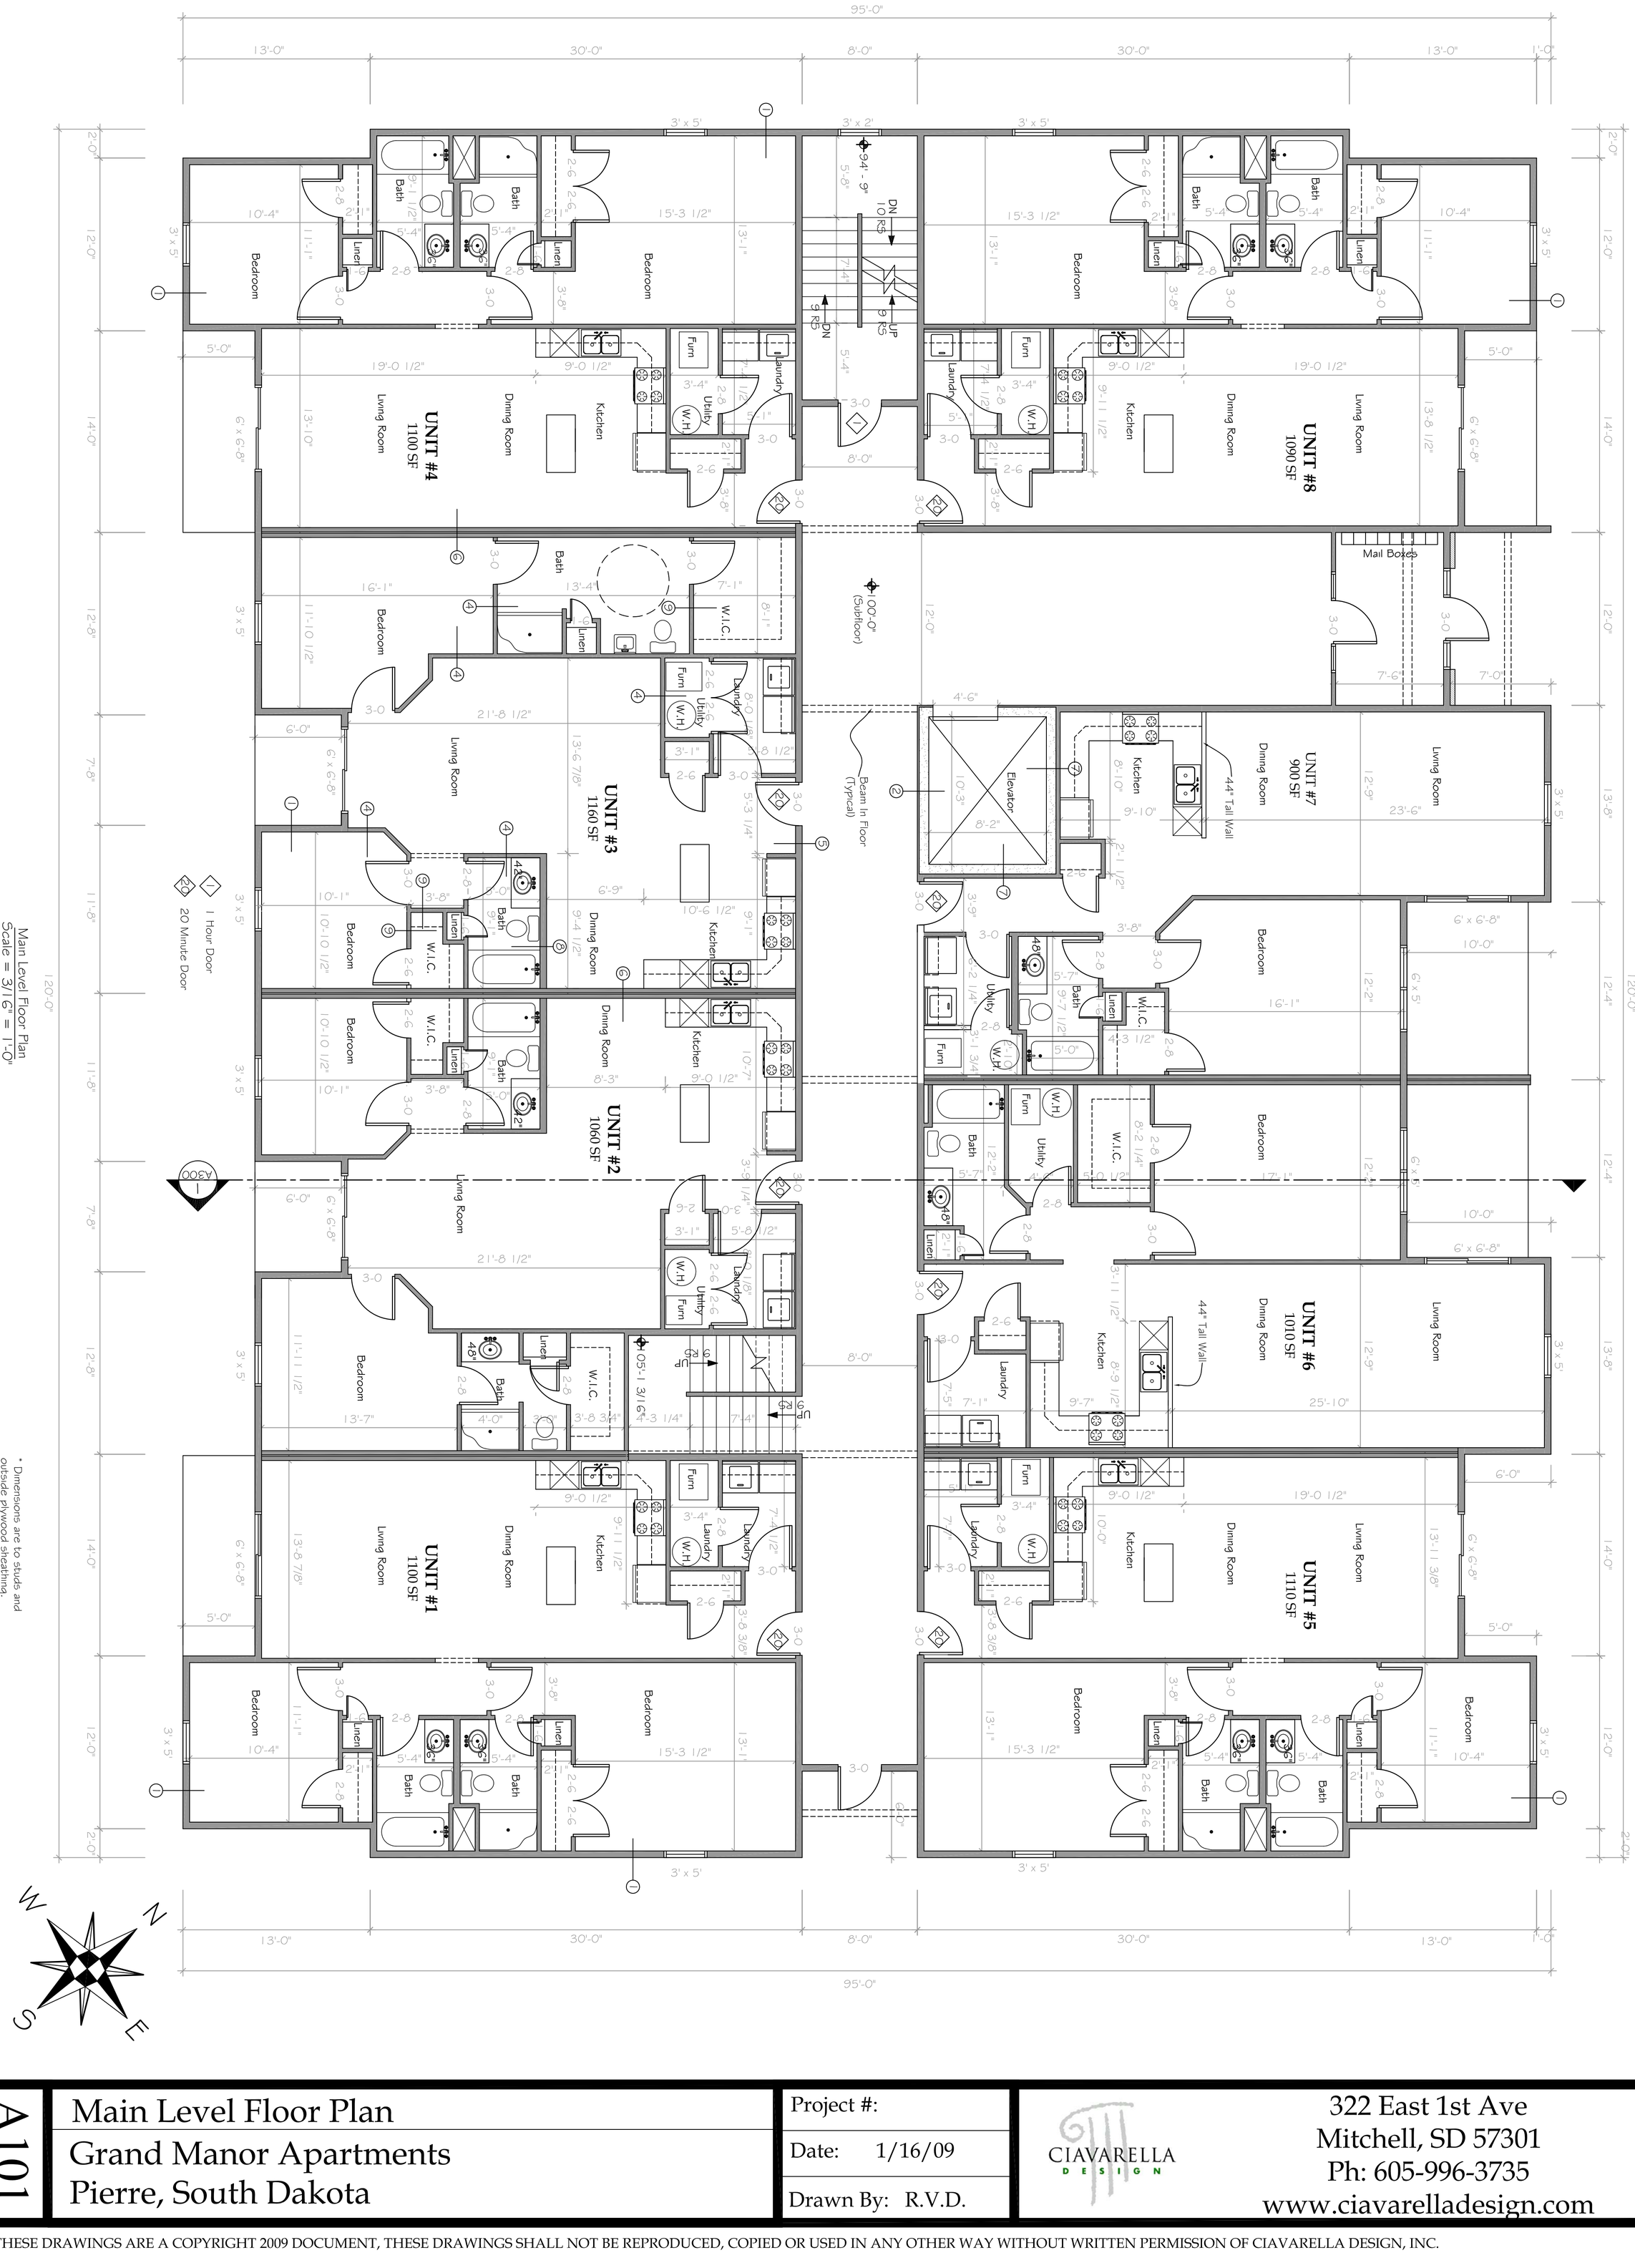

1 Hour Door
20 20 Minute Door

Main Level Floor Plan
Scale = 3/16" = 1'-0"

* Dimensions are to studs and outside plywood sheathing.

A101	Main Level Floor Plan Grand Manor Apartments Pierre, South Dakota	Project #: Date: 1/16/09 Drawn By: R.V.D.	CIAVARELLA DESIGN 322 East 1st Ave Mitchell, SD 57301 Ph: 605-996-3735 www.ciavarelladesign.com

THESE DRAWINGS ARE A COPYRIGHT 2009 DOCUMENT, THESE DRAWINGS SHALL NOT BE REPRODUCED, COPIED OR USED IN ANY OTHER WAY WITHOUT WRITTEN PERMISSION OF CIAVARELLA DESIGN, INC.