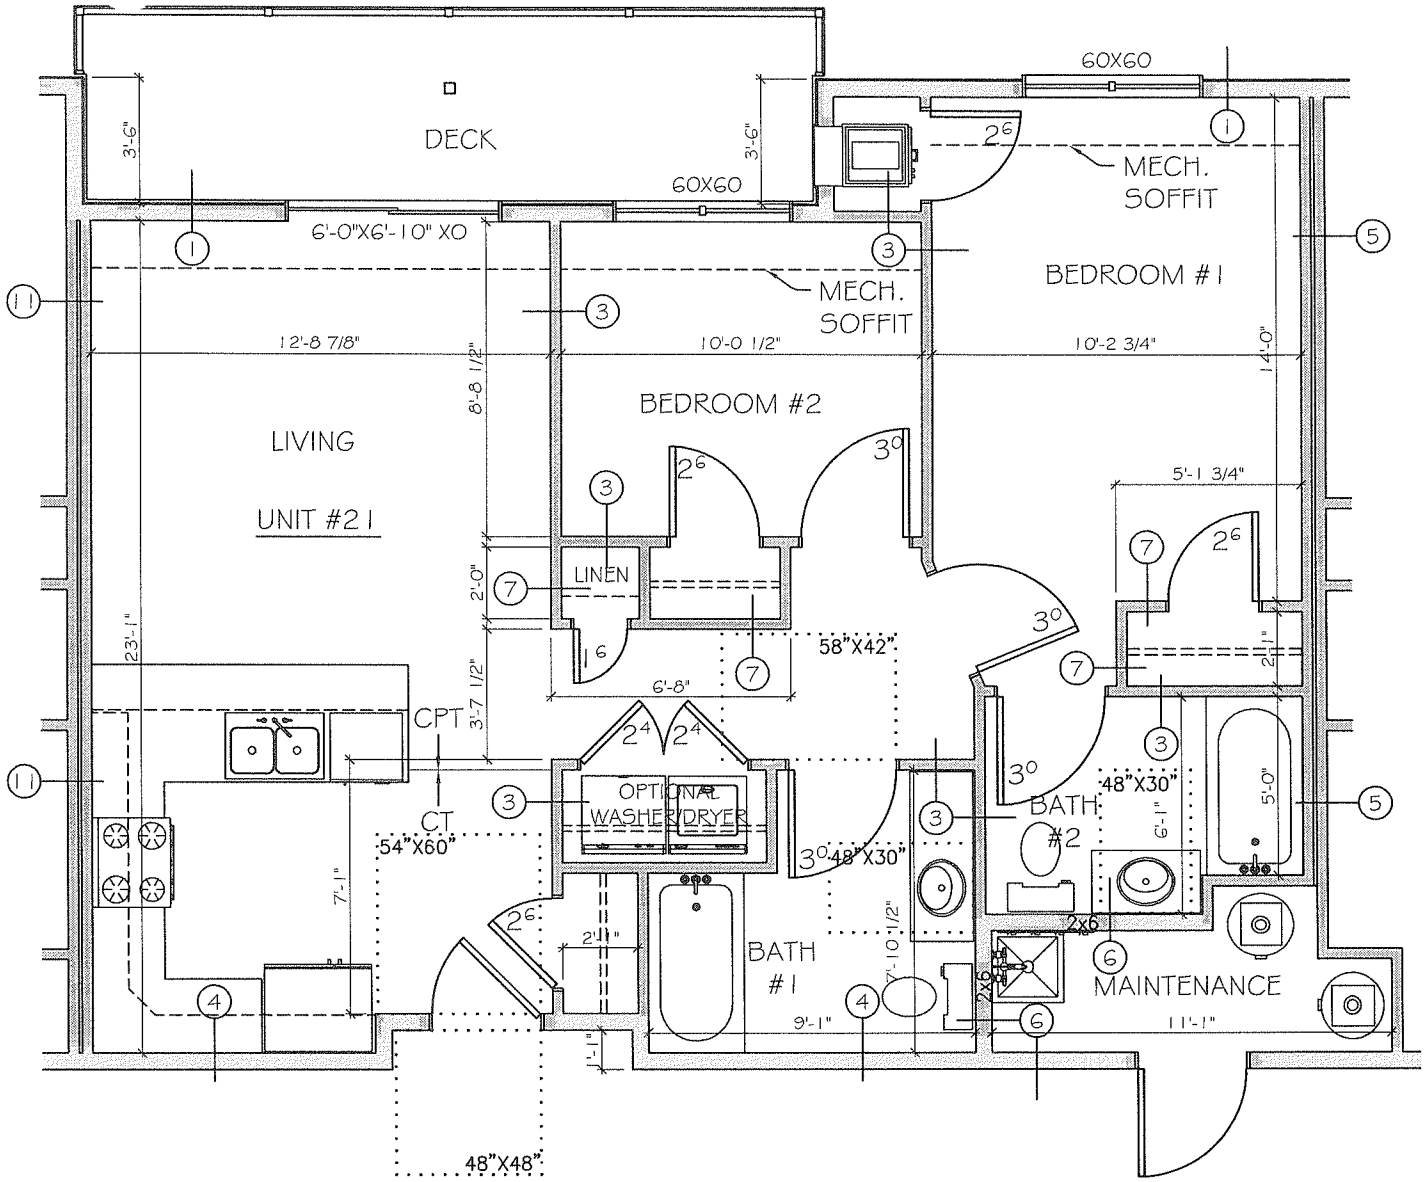

1 TYPICAL PLAN - 3
SCALE: 3/16" = 1'-0"

REGISTERED ARCHITECT
REG. NO. 5567
BRAD A. CIAVARELLA
SOUTH DAKOTA
3-9-12

Typical Apartment Plan

Highlands Ridge Apartments
Pierre, SD

PAGE: 3 OF 10

DATE: 03/09/12

SCALE: 3/16" = 1'-0"

CIAVARELLA DESIGN

322 East 1st Ave
Mitchell, SD 57301
Ph: (605) 996-3735
www.ciavarelladesign.com